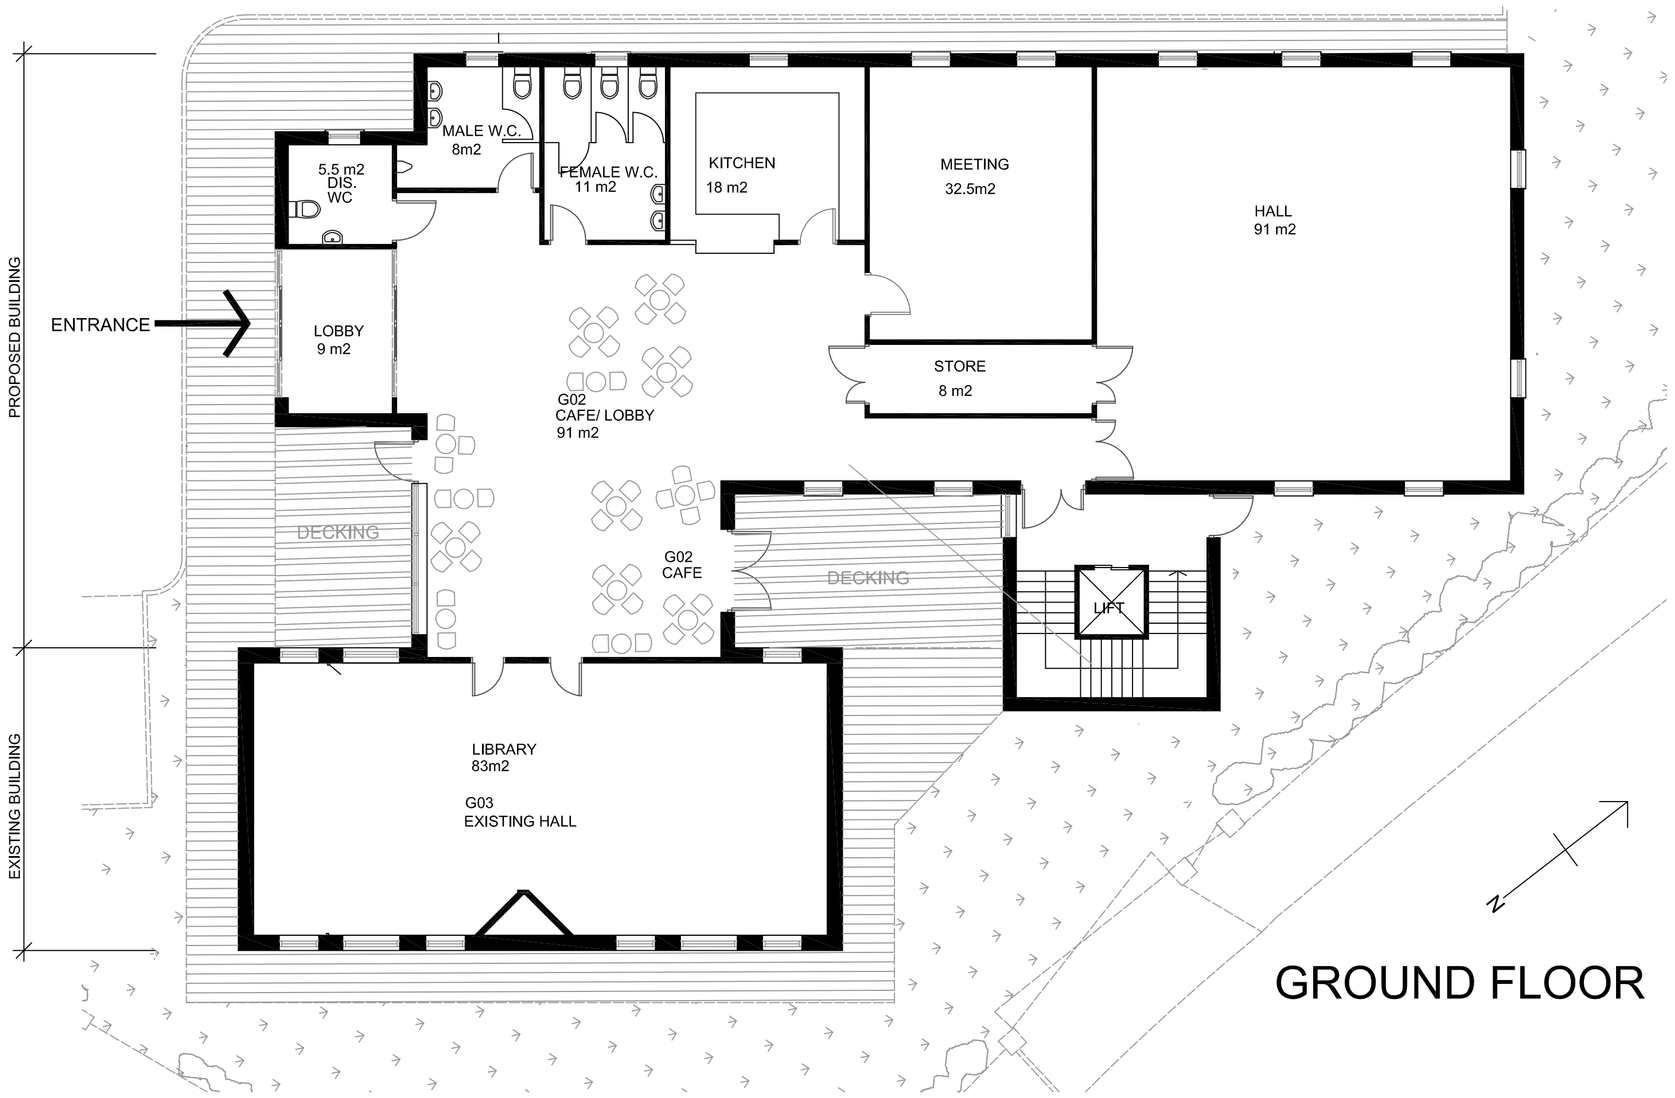


GROUND FLOOR

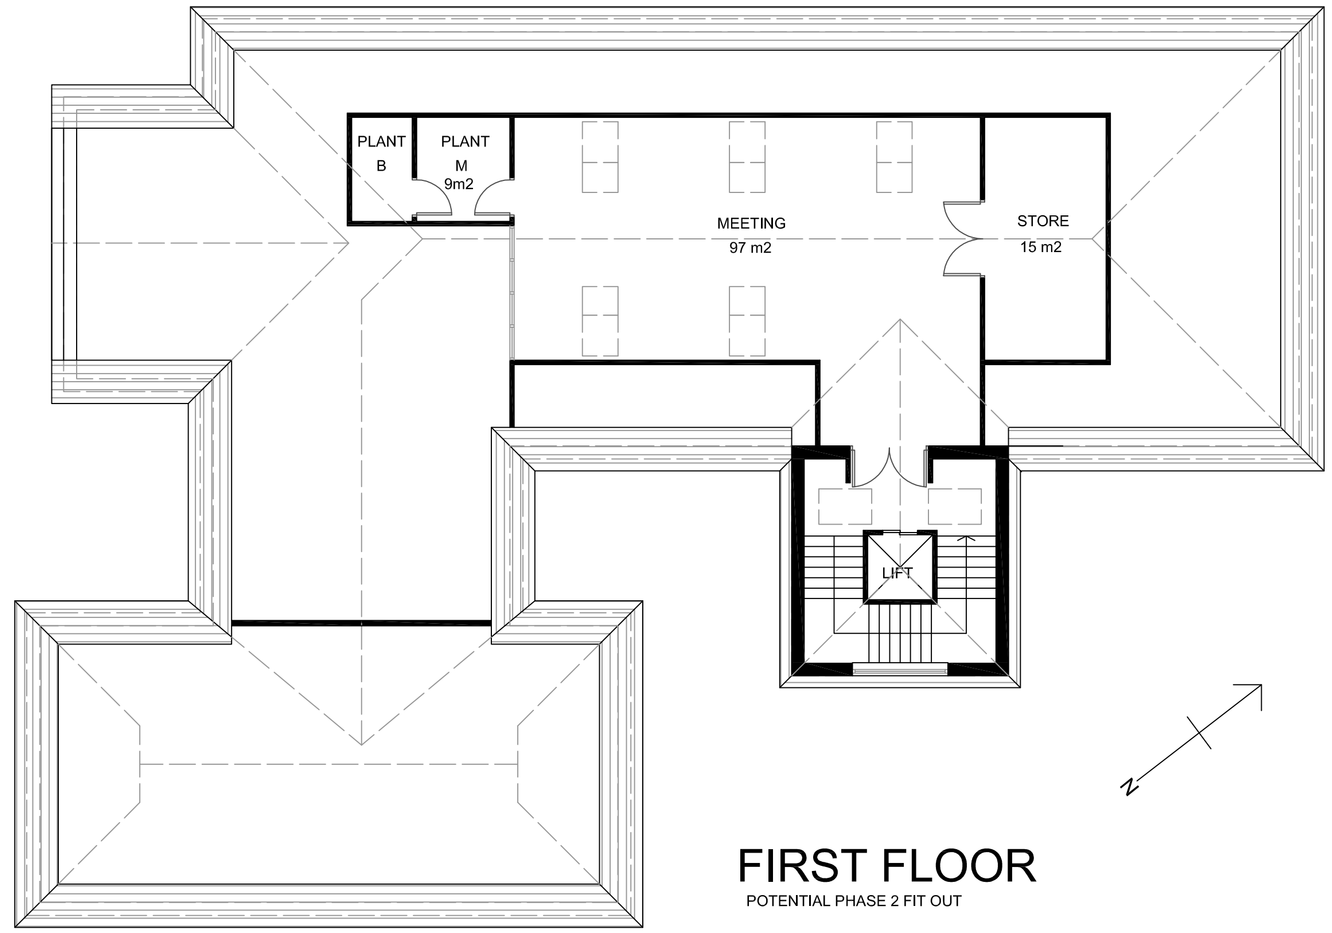


FIRST FLOOR

POTENTIAL PHASE 2 FIT OUT

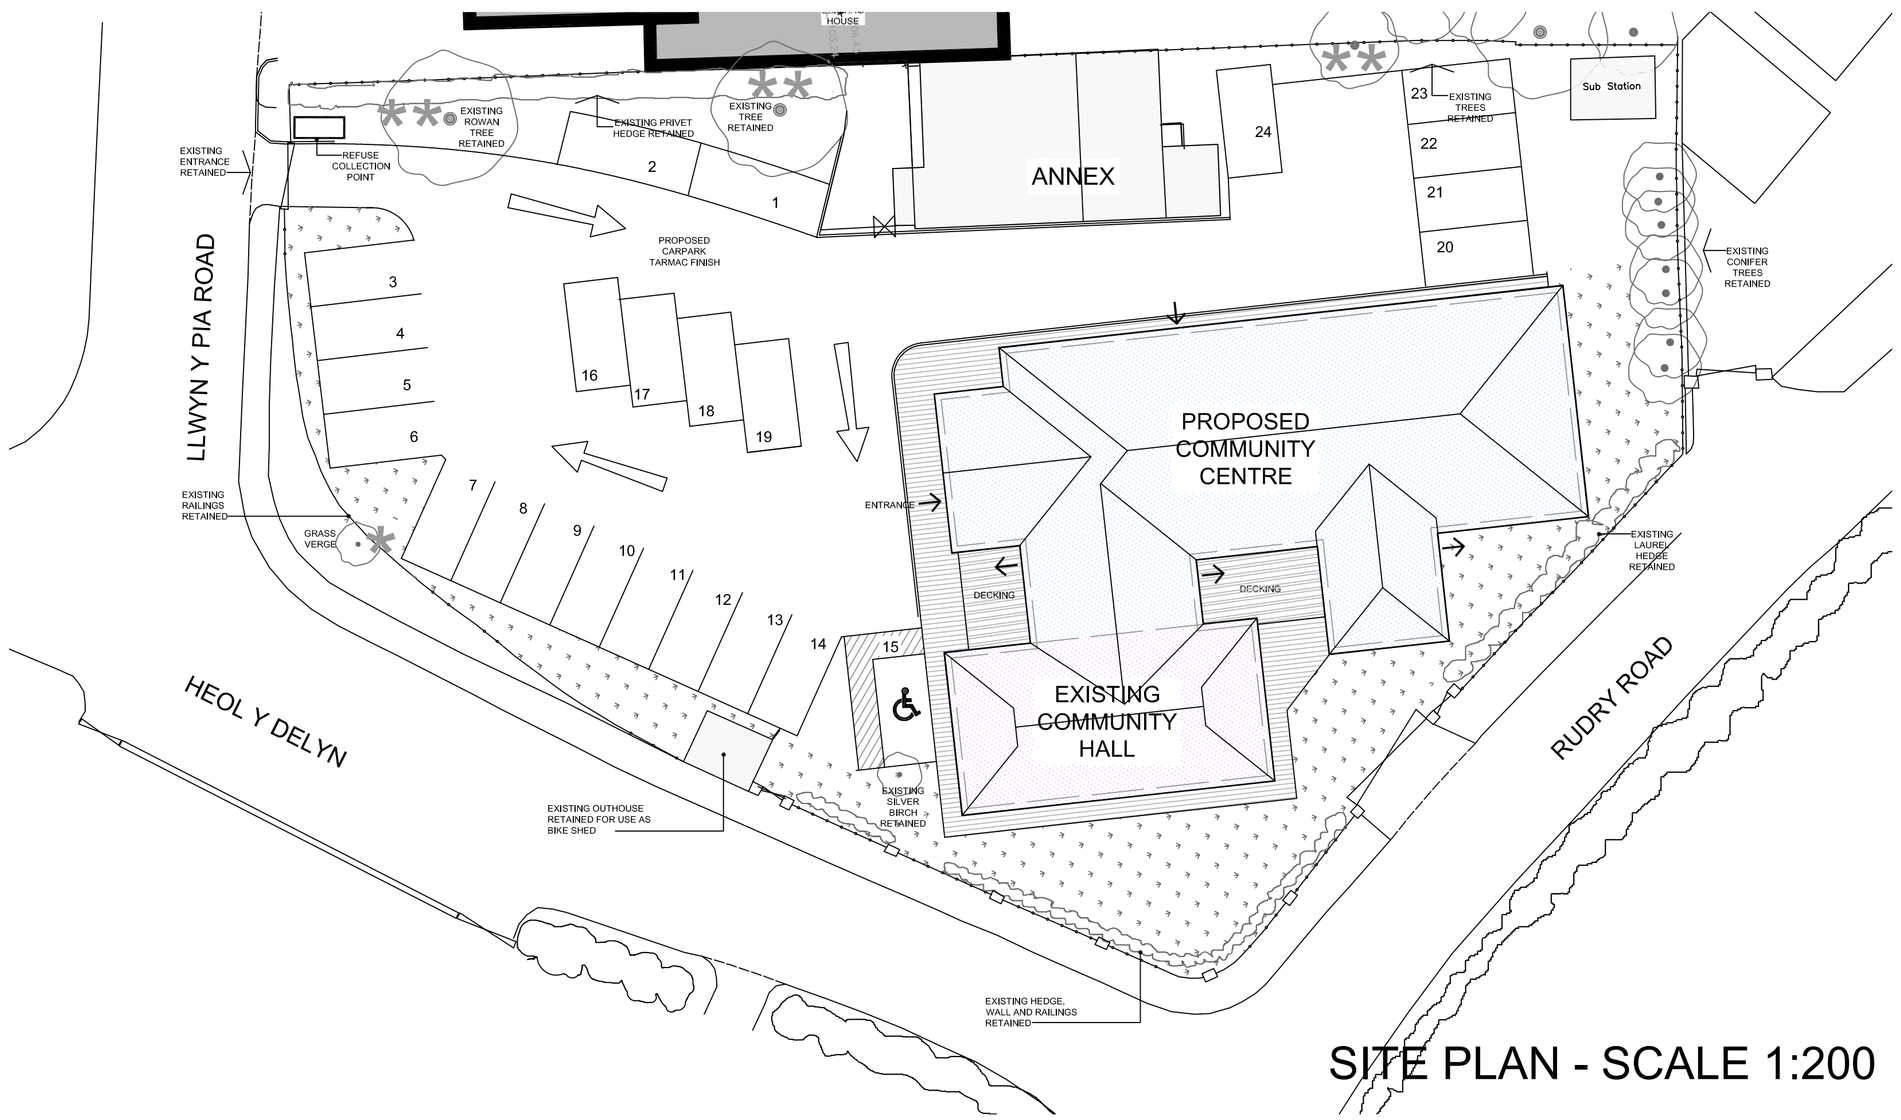


SITE PLAN - SCALE 1:200

NOTE: DIMENSIONS INDICATED ON PLAN AND AREAS ARE APPROXIMATE ONLY

| REVISION | DATE | COMMENTS |
|---|---|---|
| A | 25.4.19 | PARKING LAYOUT AMENDED TO REFLECT NEW PARKING GUIDELINES |

ALL SETTING OUT, DIMENSIONS AND LEVELS MUST BE CHECKED ON SITE AND ANY DISCREPANCIES NOTIFIED TO THE ARCHITECT.
THIS DRAWING MUST NOT BE SCALED.
ALL FIXINGS AND WEATHERINGS MUST BE CHECKED ON SITE.
THIS DRAWING MUST BE READ IN CONJUNCTION WITH THE RELEVANT SPECIFICATION CLAUSES
COPYRIGHT OF JAMES PARTNERSHIP

Drawing Title: PROPOSED PLANS AND SITE PLAN

Drawing No.: AL (P)02 A

James Partnership
Architects • Landscape Design • Project Managers
Penseiri • Cynllunio Tirwedd • Rheolwyr Prosiect
2 Cwrt Y Parc, Parc Ty Glas, Business Park, Llanishen CARDIFF CF14 5GH
T:029 2075 1131 F:029 2075 1249
Email : JP@JamesPartnership.co.uk

Date: March 2019
Scale: 1:100/ 1:200
Drawn: NL

Job Title: RE-DEVELOPMENT OF THE OLD SCHOOL SITE

Job No.: 2180